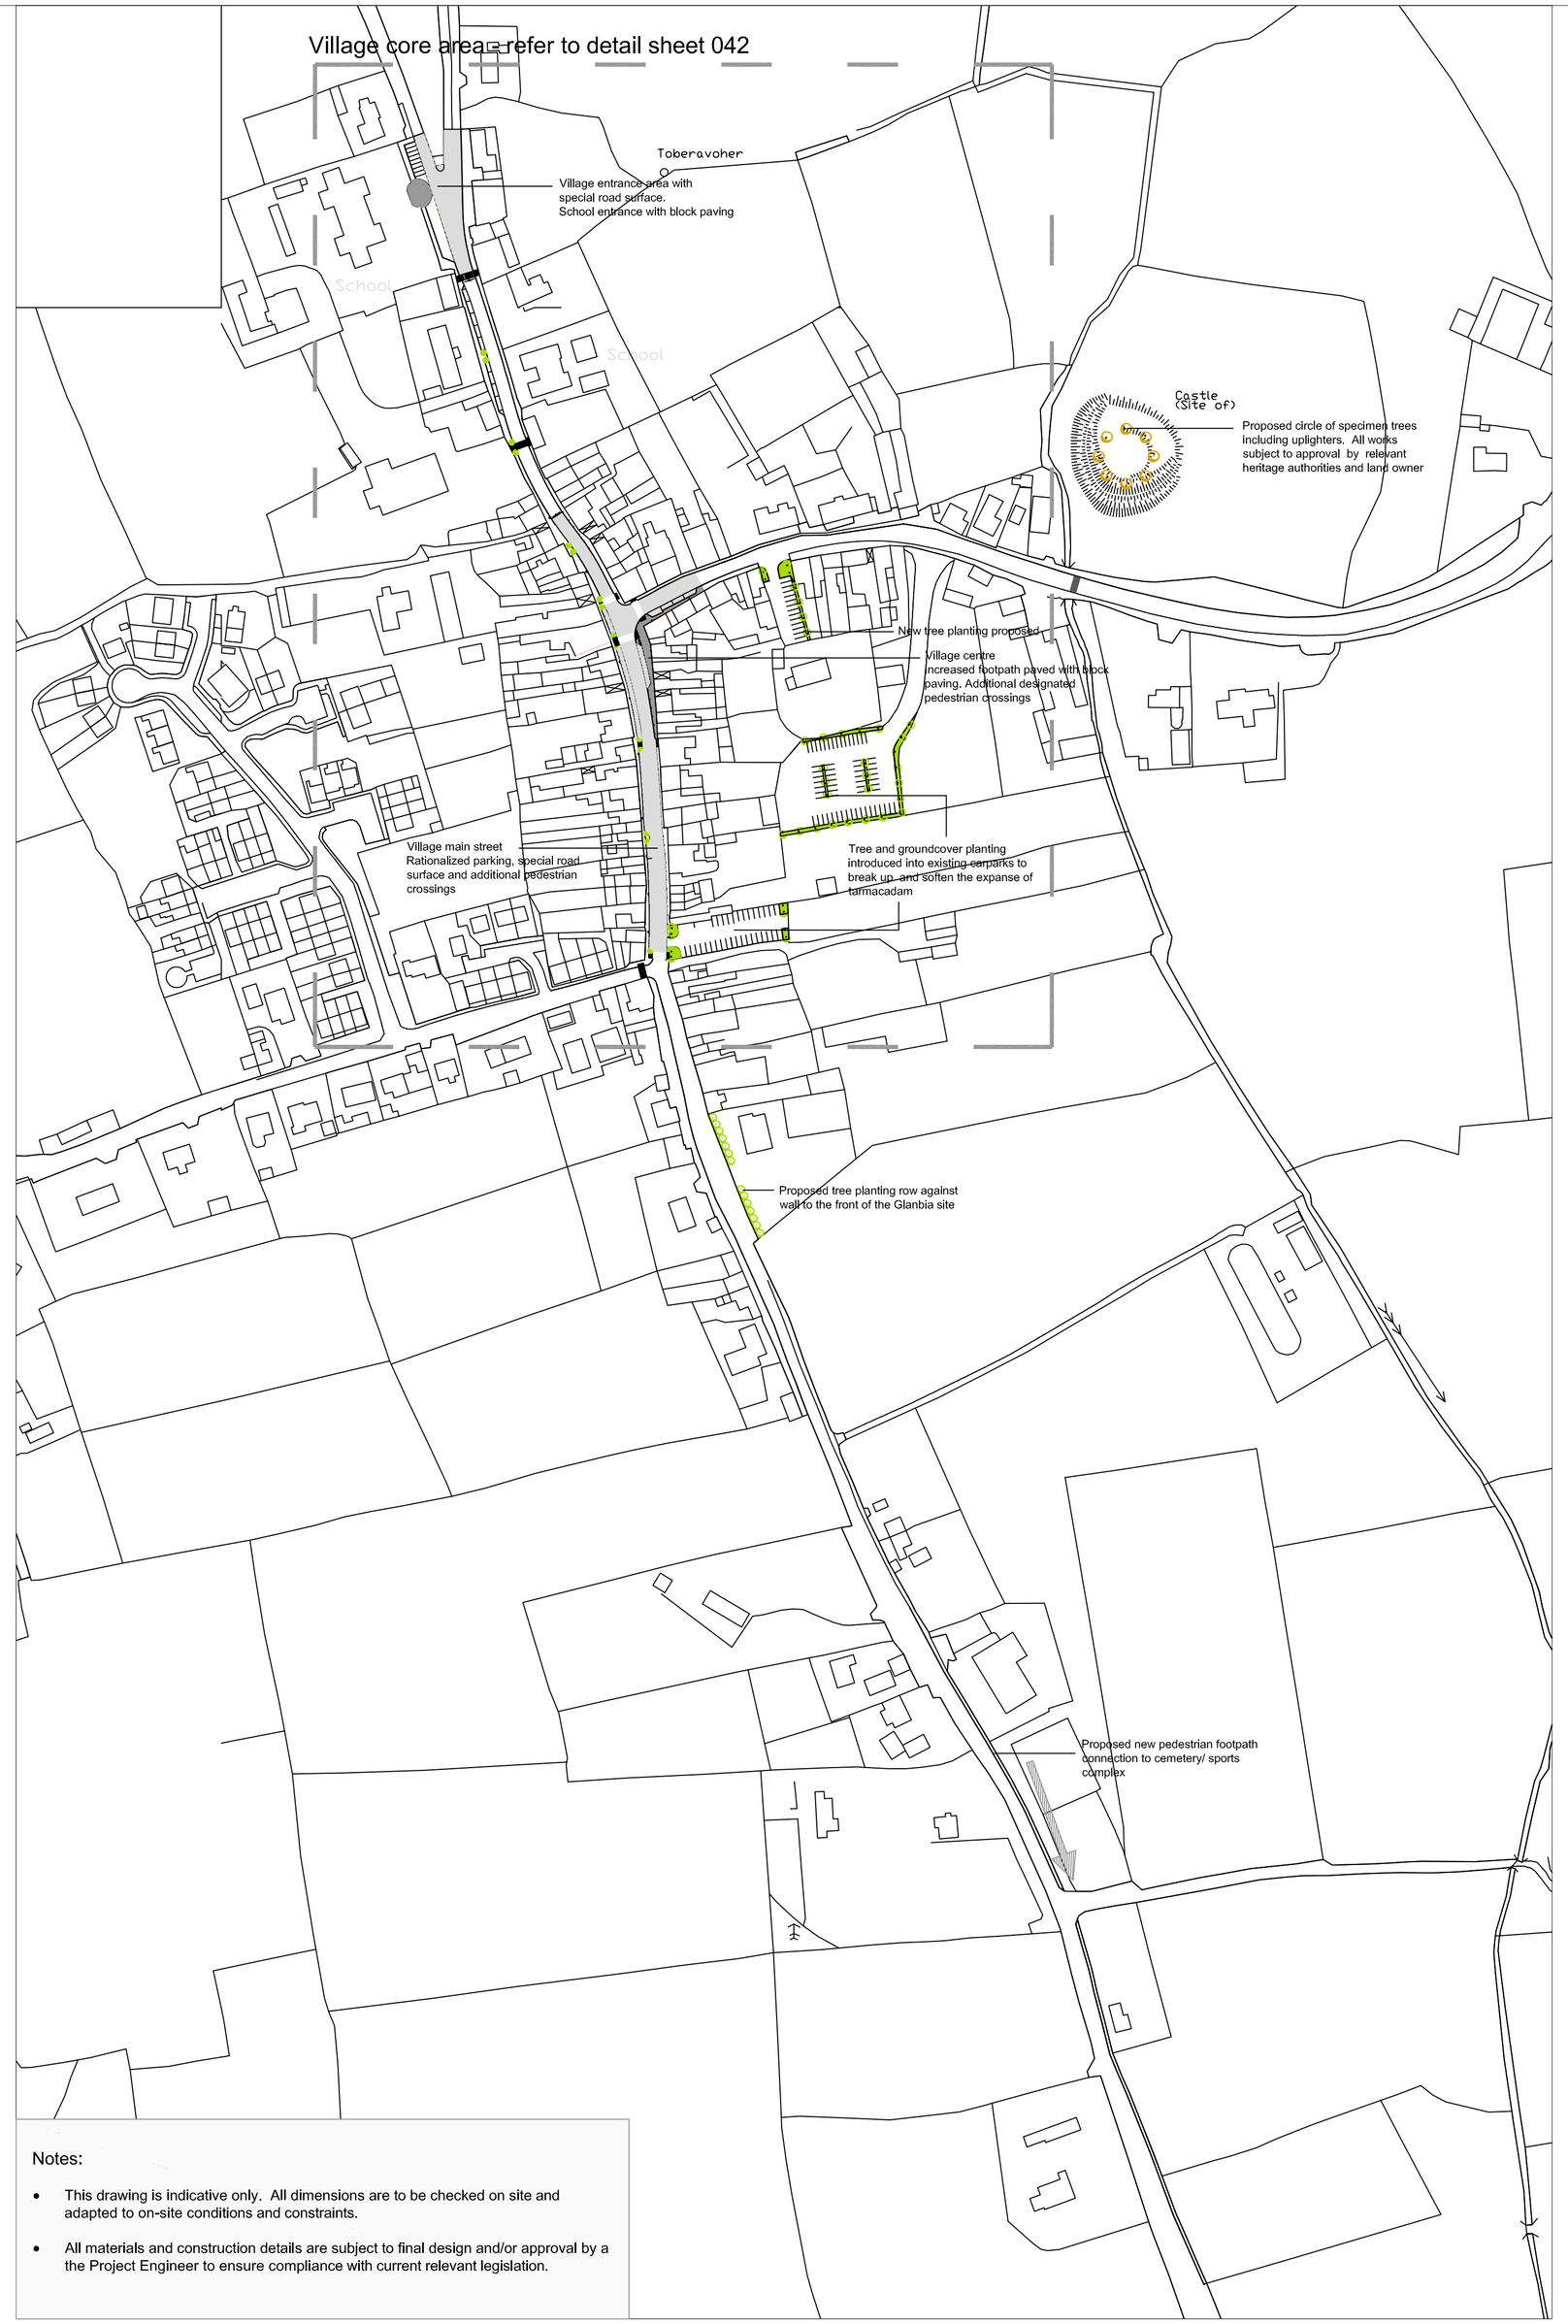

Notes:

- This drawing is indicative only. All dimensions are to be checked on site and adapted to on-site conditions and constraints.
- All materials and construction details are subject to final design and/or approval by a the Project Engineer to ensure compliance with current relevant legislation.

1 / 041 KEY PLAN - INCLUDING **CASTLE MOUND TREES , CEMETERY FOOTPATH**
SCALE 1:2000

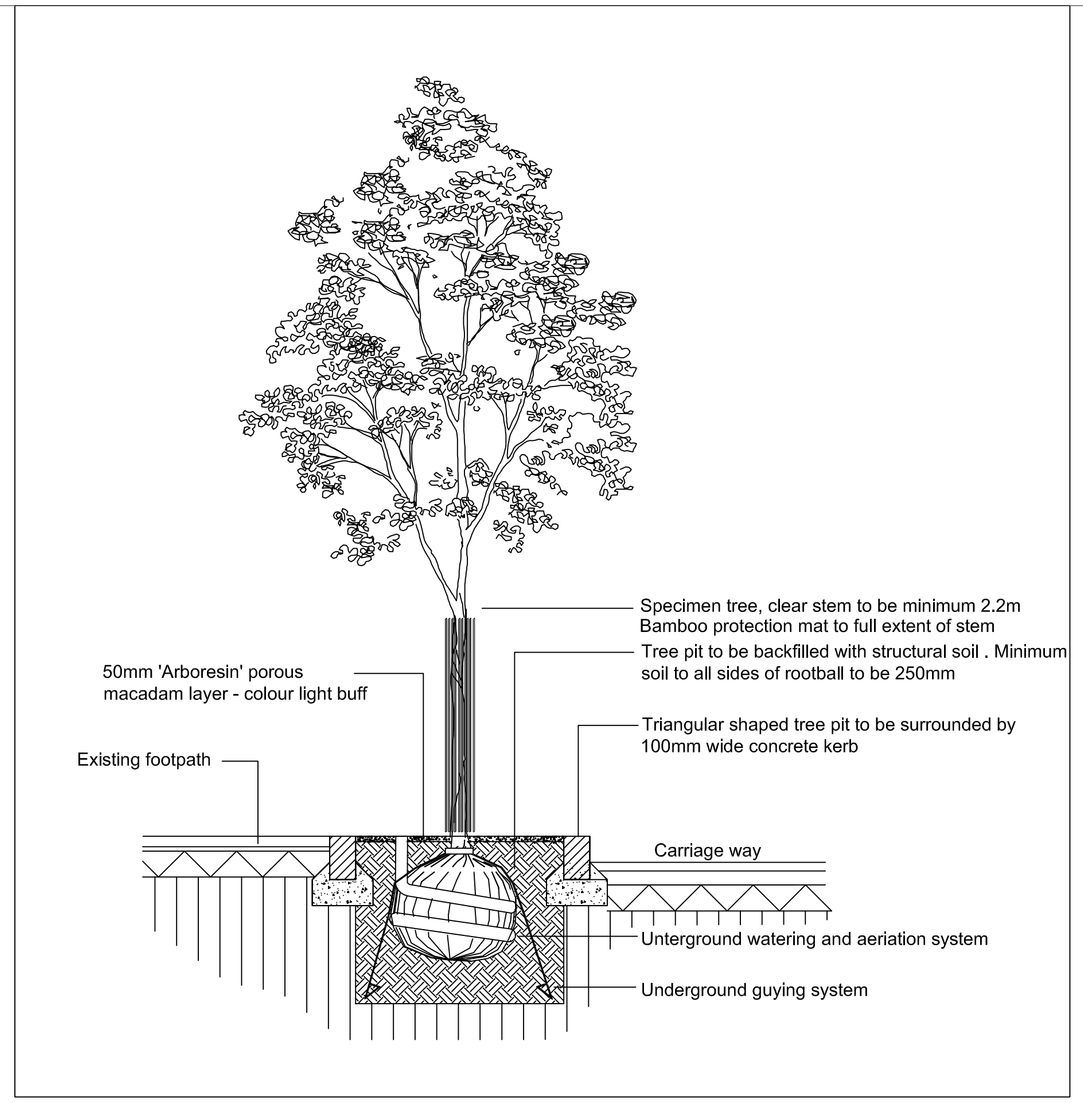

2 / 041 **TYPICAL SECTION - TREE PLANTING TO PAVEMENTS**
SCALE 1:25

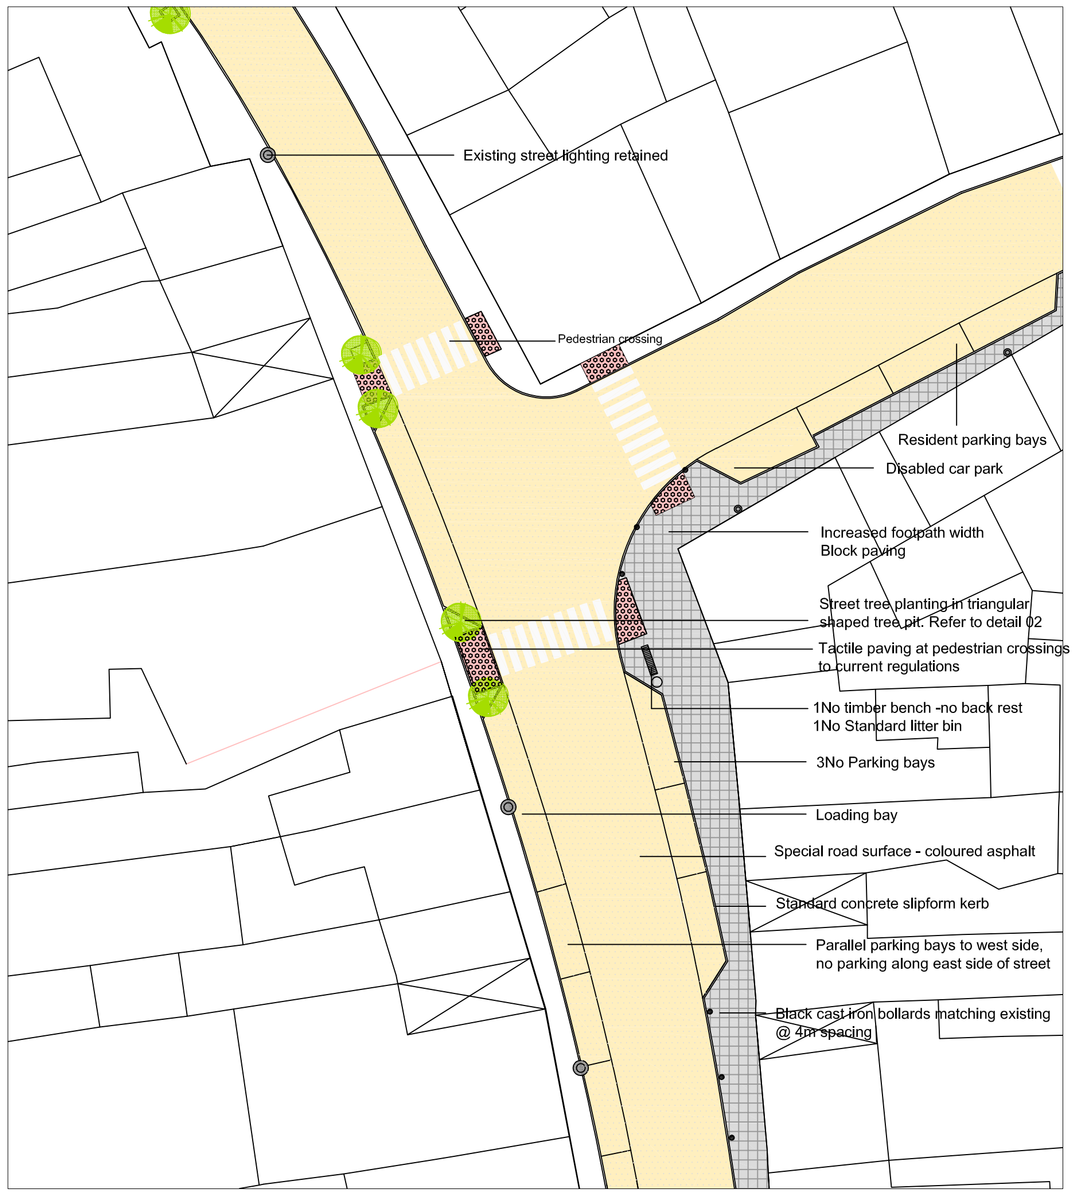

3 / 041 DETAIL PLAN -**CENTRAL VILLAGE CORE AREA**
SCALE 1:250

1 THIS DRAWINGS IS COPYRIGHT
2 DO NOT SCALE OFF THIS DRAWING

LEGEND:

Hard landscaping

- Main street an village entrance areas. Special Road Surface - Coloured asphalt - buff colour
- Special footpath areas at village centre and school entrance: block paving, colour mid grey.
- Standard concrete slipform road kerb
- Tactile paving at pedestrian crossings as per current regulations

Soft landscaping

- Main street tree planting *Sorbus acuparia*, minimum 18-20cm girth. 19No.
- Car park trees *Pyrus calleriana*, 18-20cm girth 34No.
- Ivy ground cover planting under car park trees
- Castle mound tree circle Subject to approval by heritage authorities *Quercus Rubra*, 20-25cm girth 9No.

Street furniture

- Black cast iron bollards matching existing
- New street lighting matching existing traditional lamp posts
- Standard timber bench with now backrest and standard litterbin at village centre area
- 1No standard tree uplighter to all new car park trees and tree circle on castle mound. Total nr 52

1 / P05 Detail number / Drawing reference

N

REVISED FINAL DOCUMENT
DATE: 29.06.09

Rev	Date	INL	Revision
D	29.06.09	RB	Further revision following letter from South Tipperary County Council 15 June 2009
C	27.05.09	RB	Further revision following engineers comments 24/03/09
B	19.02.09	RB	Final revision
A	23.01.09	RB	Various from Area Engineers comments

Drawn By: RL		Checked: RB/CW
Scale: 1/500	Date: 28.11.08	Stage: Construction

MosArt
ARCHITECTURE LANDSCAPE URBAN DESIGN
Block 6
Broomhill Business Park,
Wicklow, Co. Wicklow,
Ireland
Tel: +353 (0) 404 25 777
Fax: + 353 (0) 404 25 745
Email info@mosart.ie
Web: www.mosart.ie

Job Title:
DISTRICT SERVICE CENTRE ENHANCEMENT SCHEMES TIPPERARY

Client:
SOUTH TIPPERARY COUNTY COUNCIL

Drawing:
KILLENAULE - KEY PLAN AND DETAILS

Job No:	Drawing No:	Revision:
368	041	D

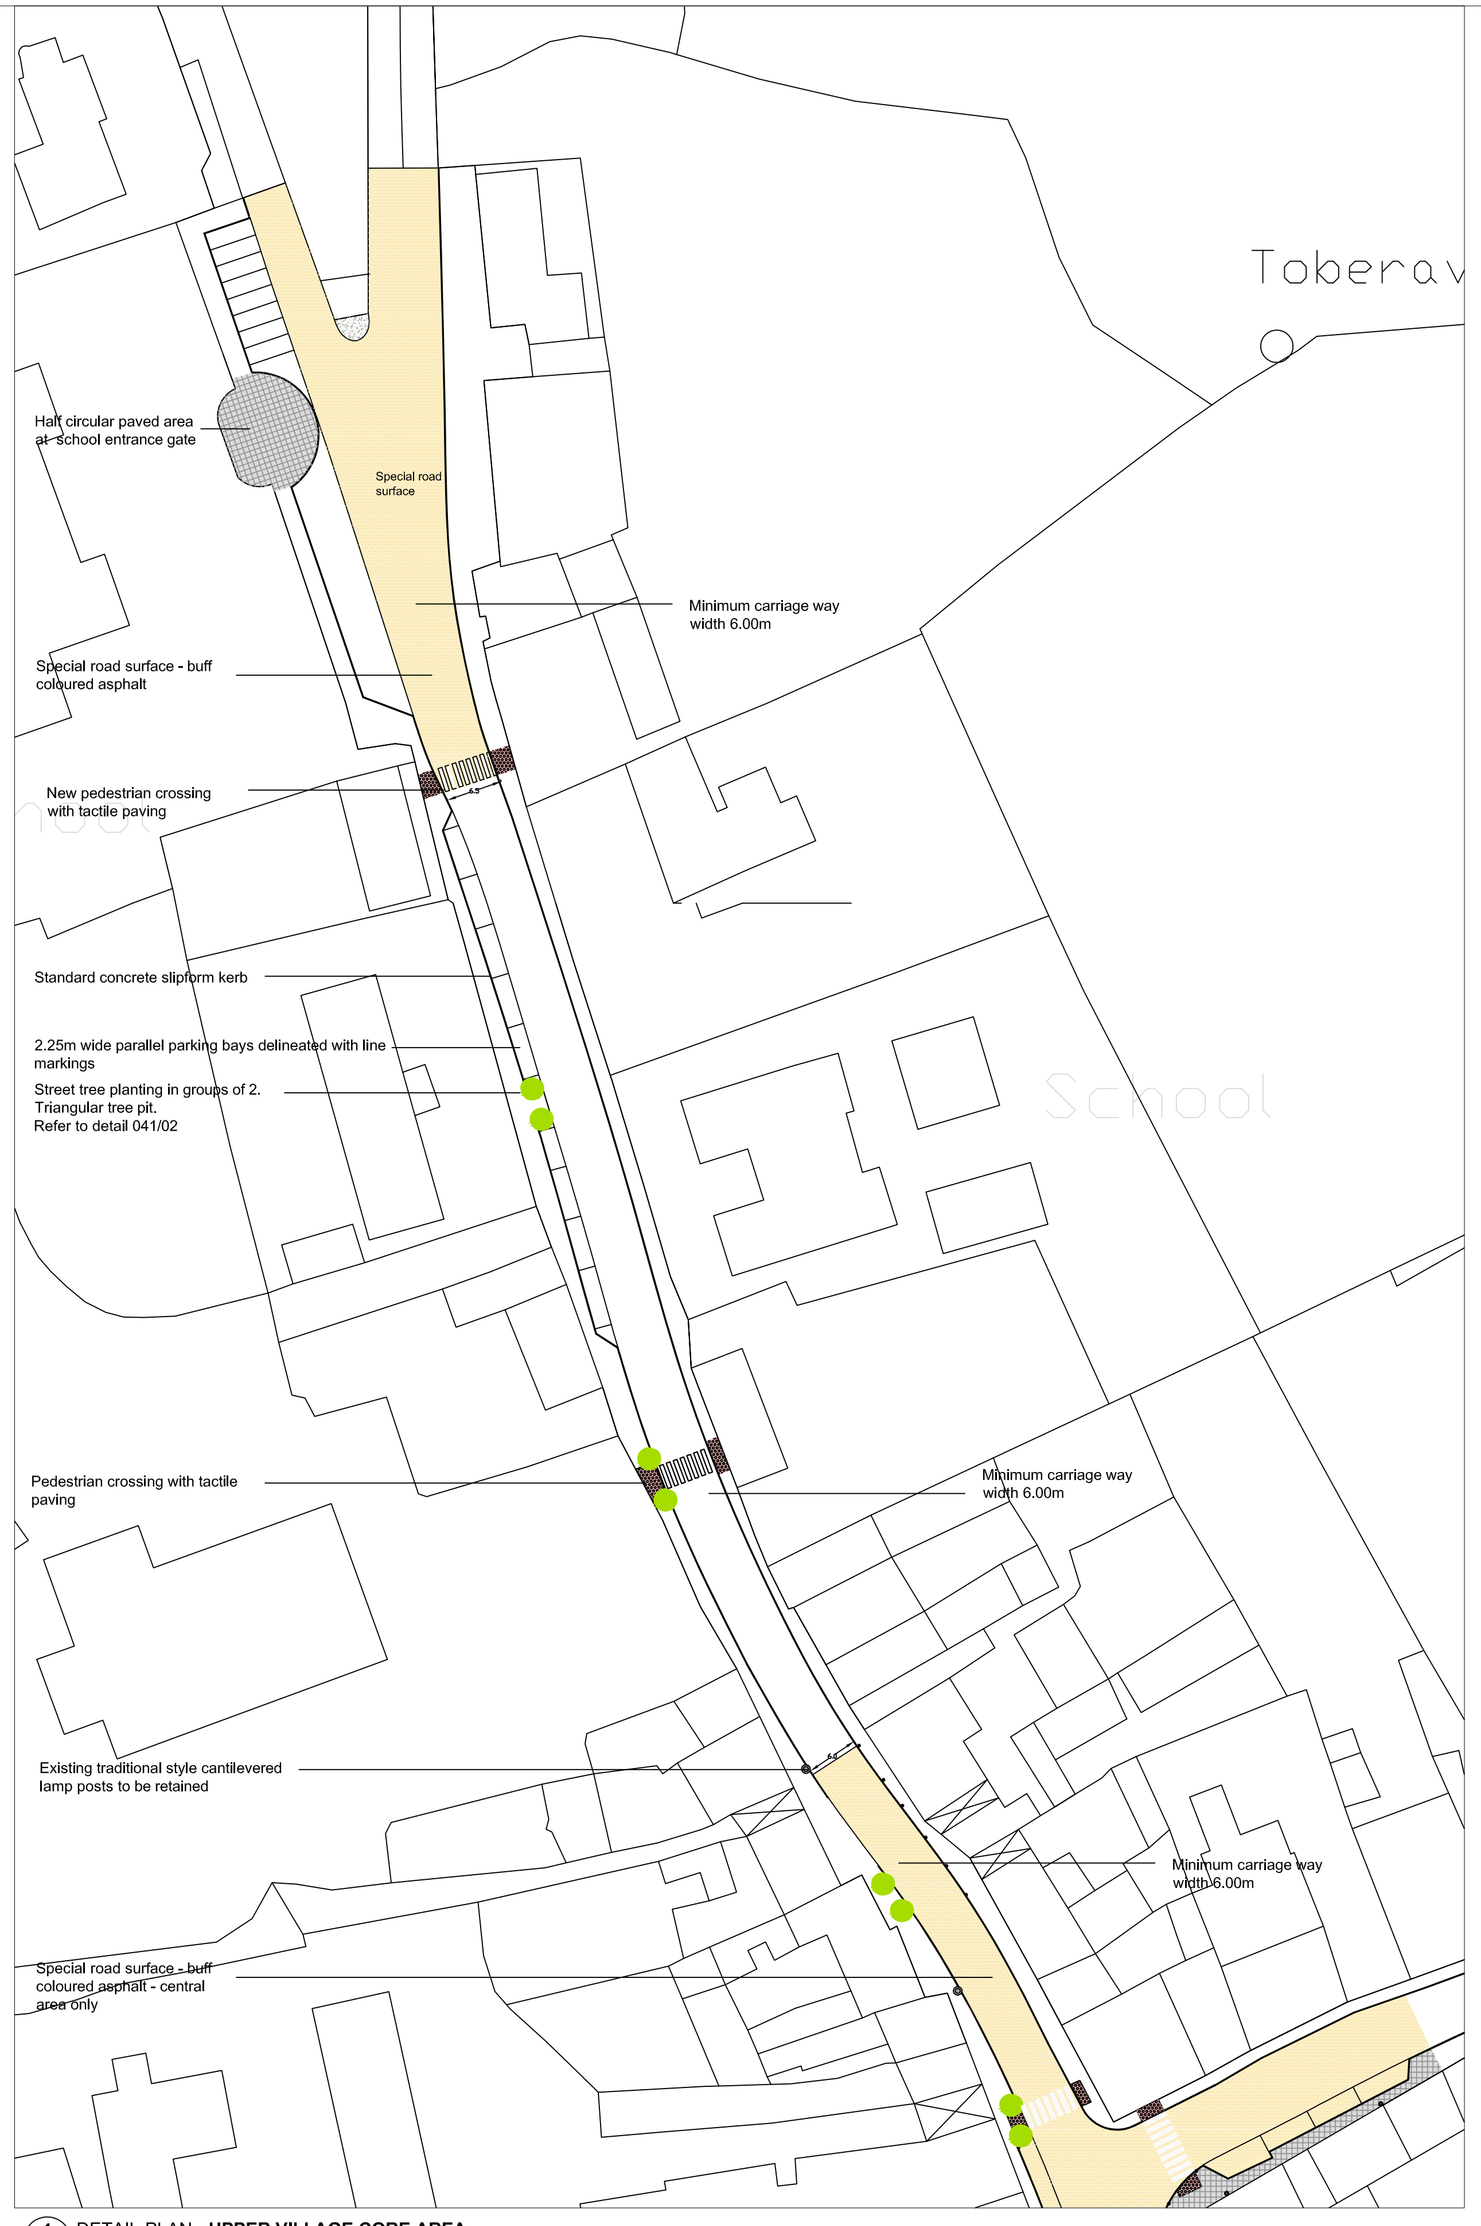

1 042 DETAIL PLAN **- UPPER VILLAGE CORE AREA**
SCALE 1:500

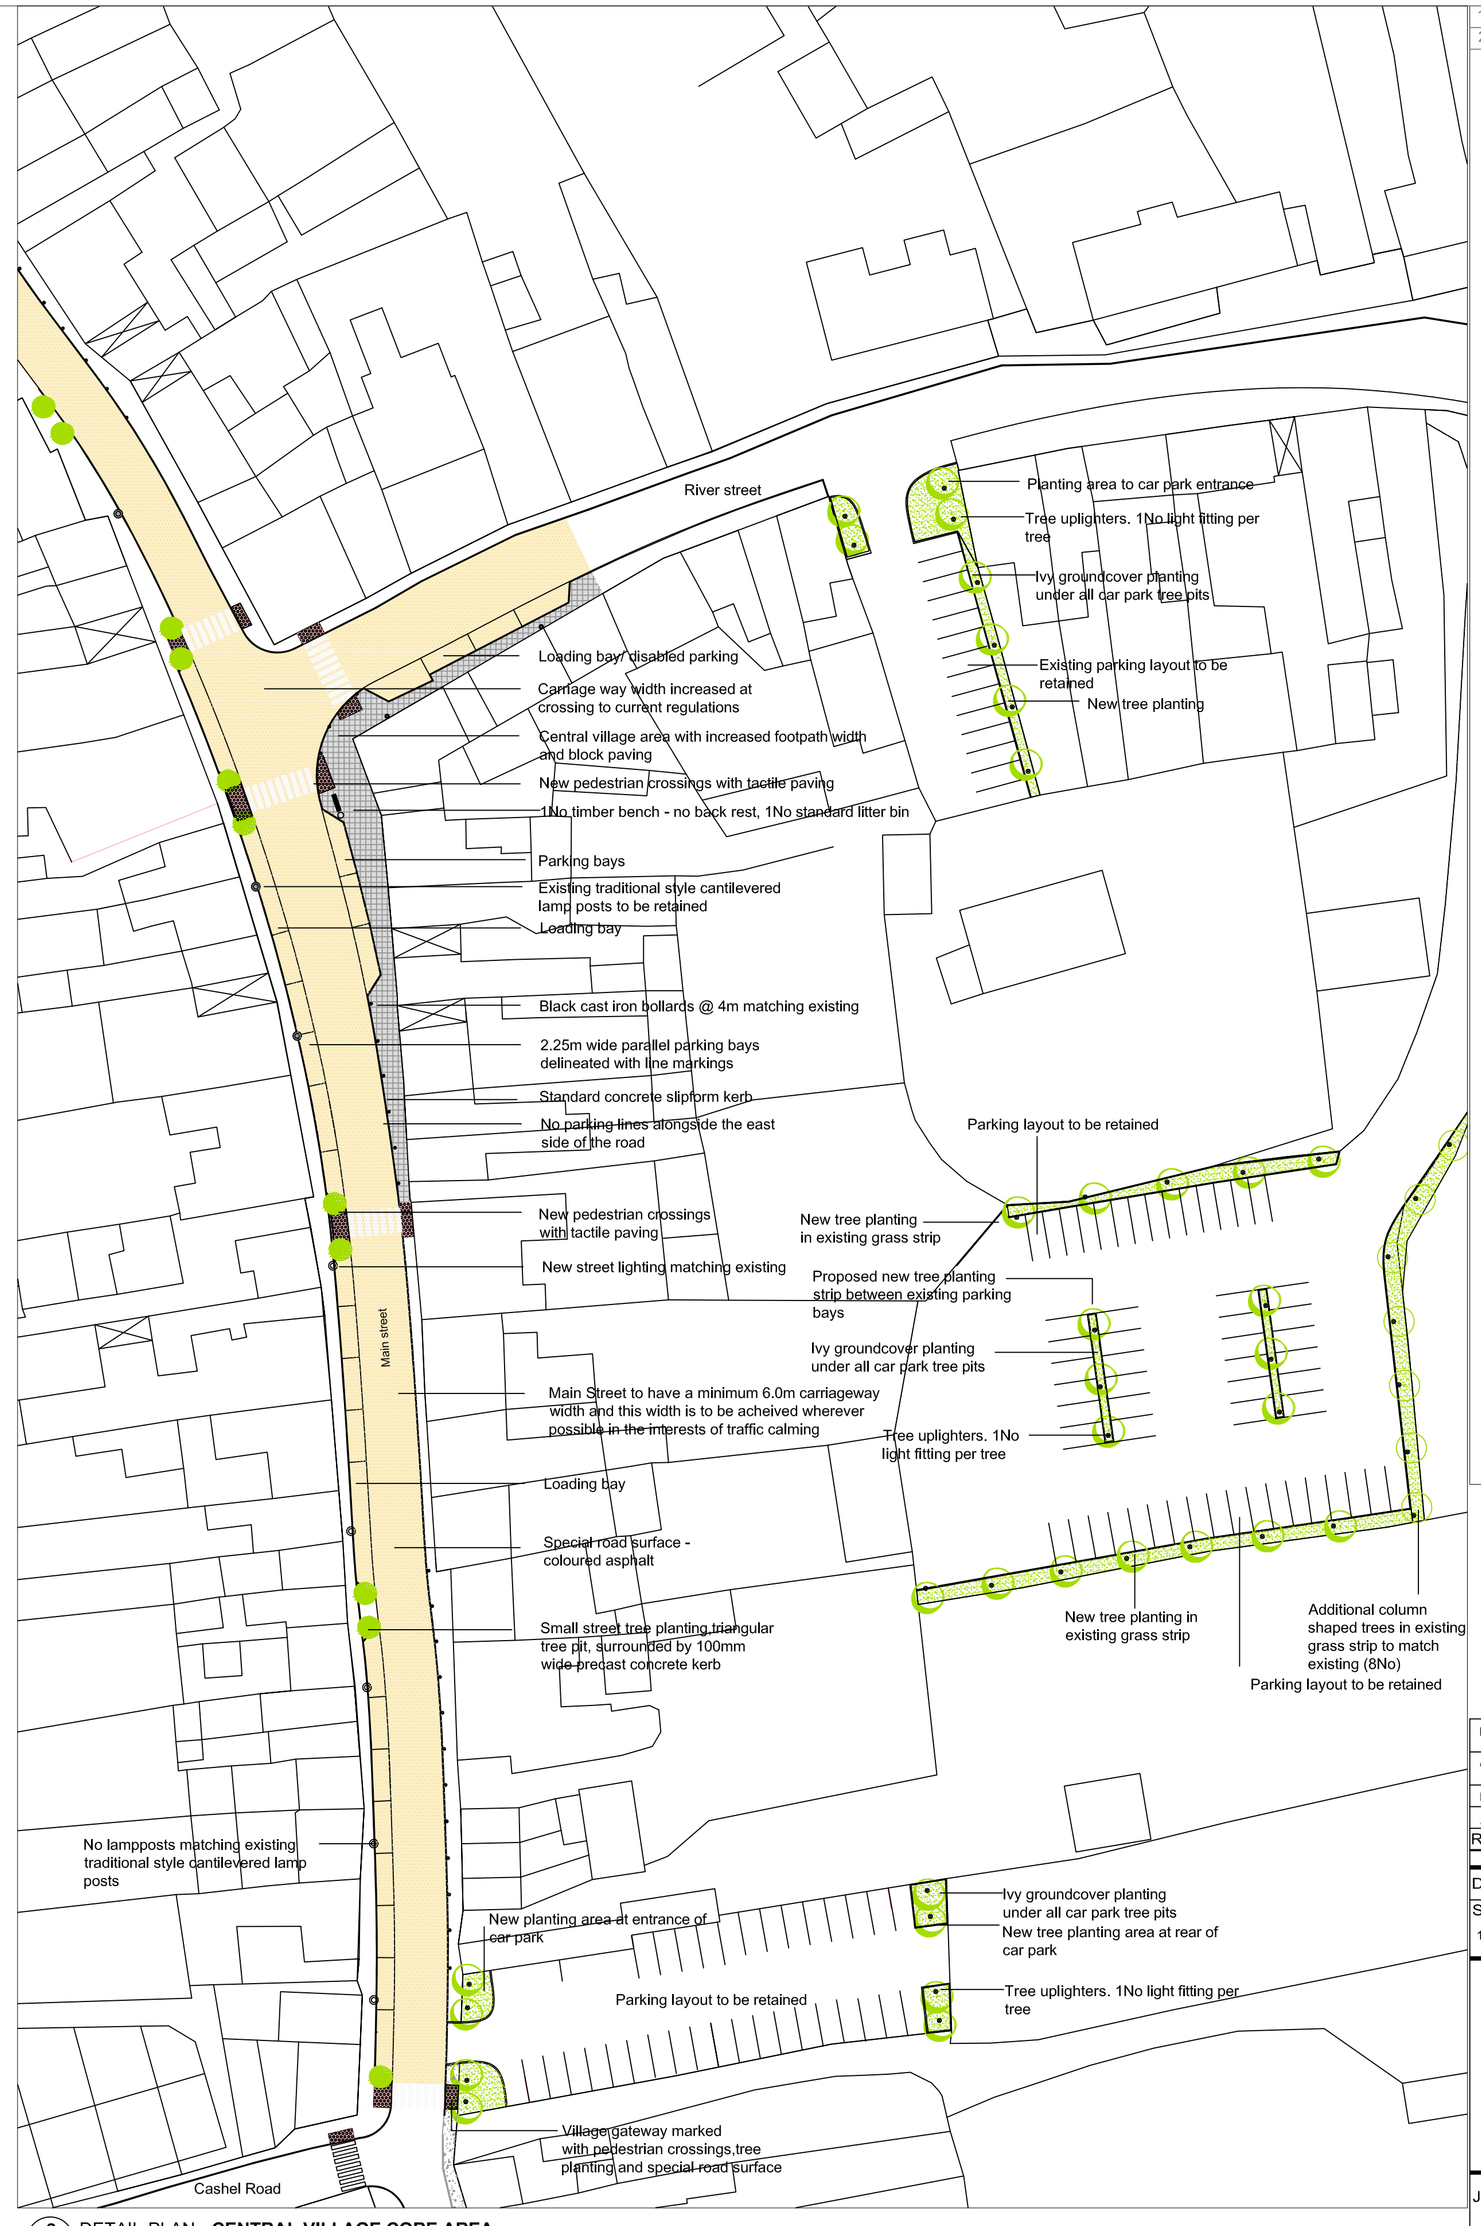

2 042 DETAIL PLAN **- CENTRAL VILLAGE CORE AREA**
SCALE 1:500

1	THIS DRAWINGS IS COPYRIGHT
2	DO NOT SCALE OFF THIS DRAWING

LEGEND:

Hard landscaping

- Main street an village entrance areas. Special Road Surface - Coloured asphalt - buff colour
- Special footpath areas at village centre and school entrance: block paving, colour mid grey.
- Standard concrete slipform road kerb
- Tactile paving at pedestrian crossings as per current regulations

Soft landscapIng

- Main street tree planting *Sorbus acuparia*, minimum 18-20cm girth, 19No.
- Car park trees *Pyrus calleriana*, 18-20cm girth 34No.
- Ivy ground cover planting under car park trees
- Castle mound tree circle Subject to approval by heritage authorities *Quercus Rubra*, 20-25cm girth 9No.

Street furniture

- Black cast iron bollards matching existing
- New street lighting matching existing traditional lamp posts
- Standard timber bench with now backrest a standard litterbin at village centre area
- 1No standard tree uplighter to all new car park trees and tree circle on castle mound. Total nr 52

1 / P05 — Detail number / Drawing reference

N

All re-paved areas: existing utility poles removed and overhead wires placed underground

REVISED FINAL DOCUMENT
DATE: .....29.06.09.....

Rev	Date	INL	Revision
D	29.06.09	RB	Further revision following letter from South Tipperary County Council 15 June 2009
C	27.05.09	RB	Further revision following engineers comments 24/03/09
B	19.02.09	RB	Final revision
A	23.01.09	RB	Various from Area Engineers comments

Drawn By: RL		Checked: RB/CW
Scale: 1/500	Date: 28.10.08	Stage: Construction

MosAr
ARCHITECTURE LANDSCAPE URBAN DESIGN
Block 6
Broomhall Business Park,
Wicklow, Co. Wicklow,
Ireland
Tel: +353 (0) 404 25 777
Fax: +353 (0) 404 25 745
Email info@mosar.ie
Web: www.mosar.ie

Job Title:
DISTRICT SERVICE CENTRE ENHANCEMENT SCHEMES TIPPERARY

Client:
SOUTH TIPPERARY COUNTY COUNCIL

Drawing:
KILENAULE - MAIN STREET LANDSCAPE PROPOSALS

Job No:	Drawing No:	Revision:
368	042	D

Notes:

- This drawing is indicative only. All dimensions are to be checked on site and adapted to on-site conditions and constraints.
- All materials and construction details are subject to final design and/or approval by a the Project Engineer to ensure compliance with current relevant legislation.