DO NOT SCALE FROM THIS DRAWING. USE FIGURED DIMENSIONS IN ALL CASES.
VERIFY DIMENSIONS ON SITE AND REPORT ANY DISCREPANCIES TO THE ENGINEER IMMEDIATELY.
THIS DRAWING IS TO BE READ IN CONJUNCTION WITH THE PROJECT SPECIFICATION DOCUMENTS (ARCHITECTURAL, STRUCTURES AND STEEL).
THIS DRAWING IS COPYRIGHT AND MAY ONLY BE REPRODUCED WITH THE DESIGNERS PERMISSION.

NOTES:
FOR GENERAL NOTES REFER TO DRAWING RMB01-MWP-XX-XX-DR-S-0001

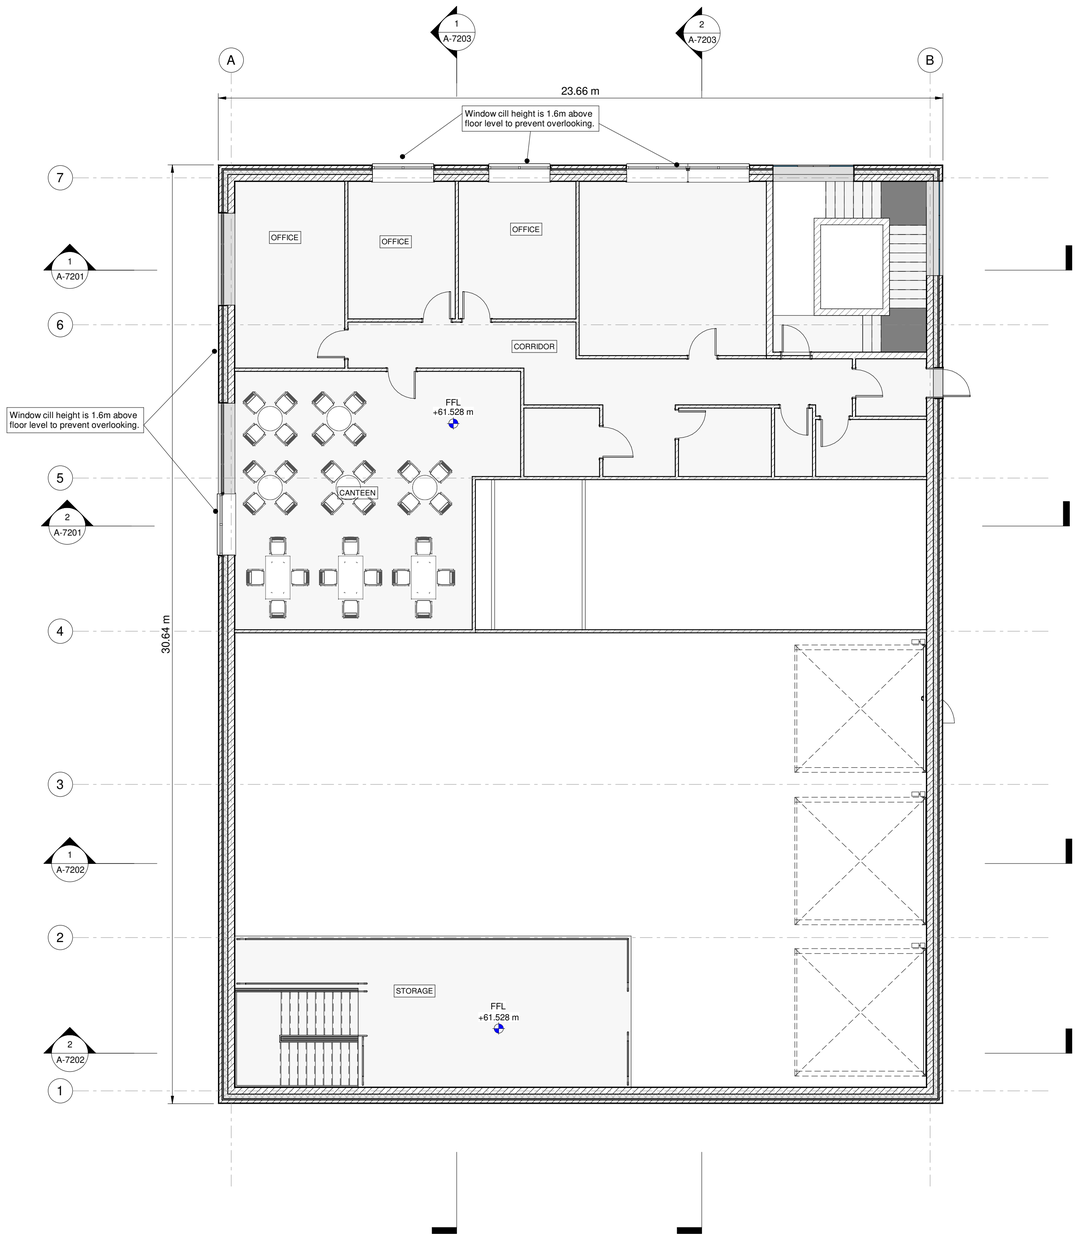

FIRST FLOOR PLAN

SCALE 1 : 100

REV	DATE	DESCRIPTION	BY	APP
P01	24.03.21	ISSUED FOR INFORMATION	PK	BS

PROJECT:
PROPOSED NENAGH MACHINERY YARD AND RECYCLING CENTRE DEVELOPEMENT

TITLE:
MAINTENANCE FACILITY - FIRST FLOOR PLAN

CLIENT:
Comhairle Contae Thiobraid Árann
Tipperary County Council

Malachy Walsh and Partners
Engineering and Environmental Consultants
Cork | Tralee | London | Limerick

Park House
Mahon Technology
Park
Bessboro Road
Blackrock
Cork.

Tel : +353 (0)21 4536400
fax: +353 (0)21 4536450
E-mail : drawing@mwp.ie

DRAWN:	CHECKED:	APPROVED:	DATE:
PK	PC	Approver	24.03.2021

PROJECT NUMBER:	SUITABILITY CODE:	SCALE at A1:
19264	S0	1 : 100

DRAWING NUMBER:	REV:
19264-MWP-02-01-DR-A-7111	P01