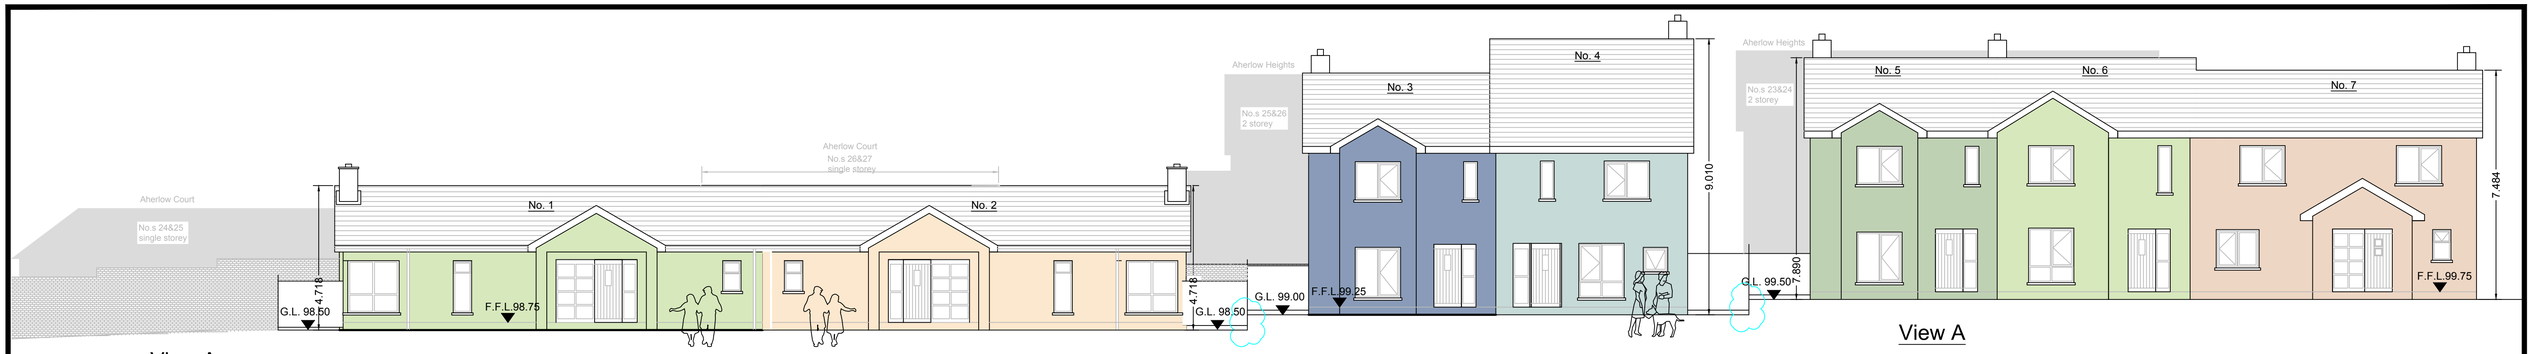

View A

View A

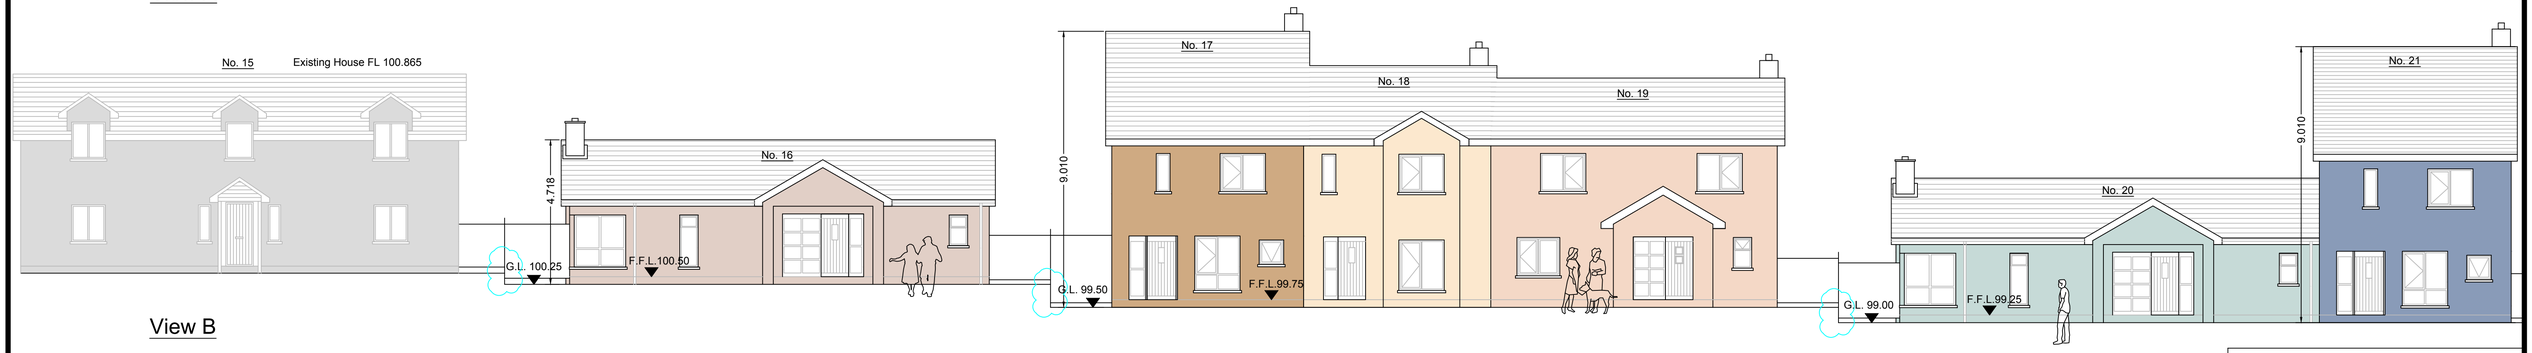

View B

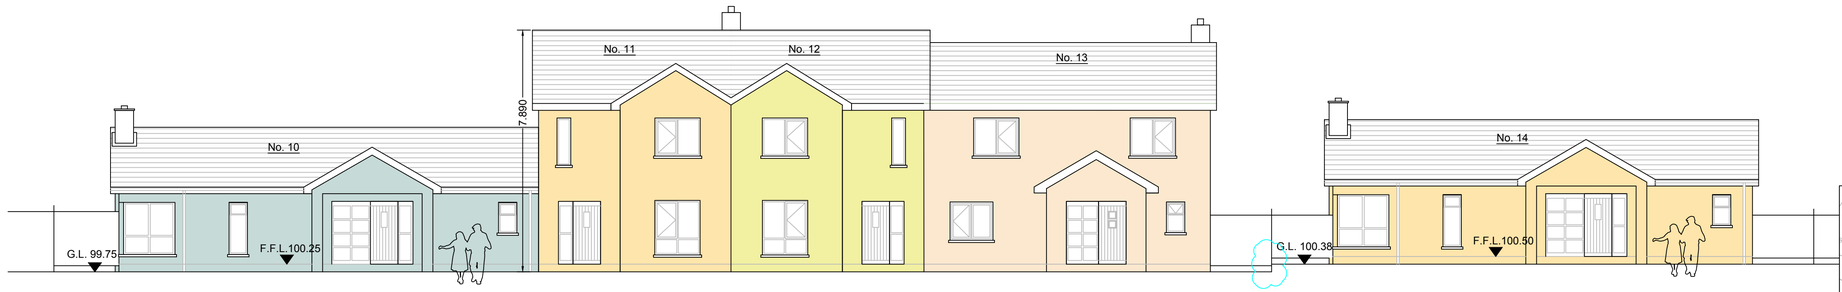

View C

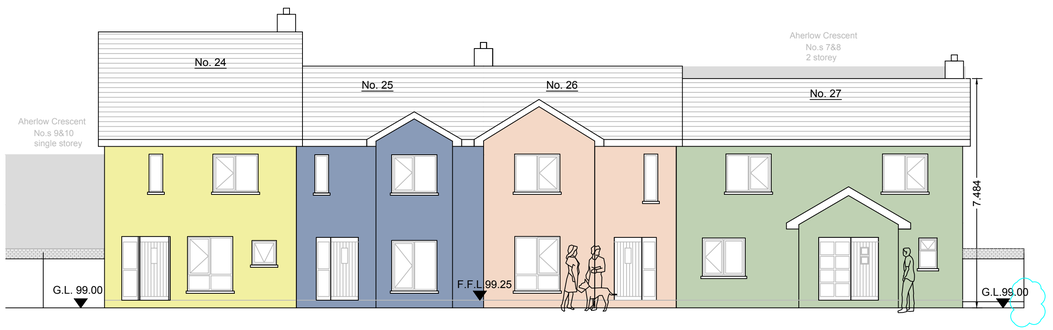

View D

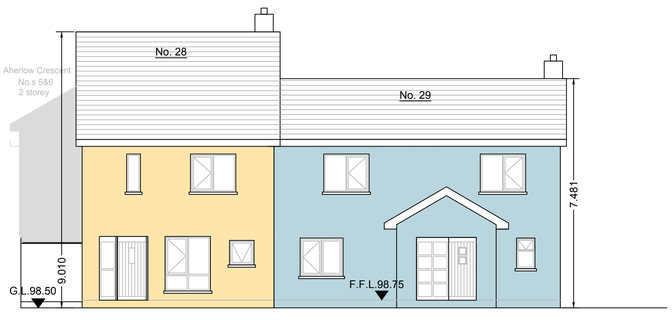

View E

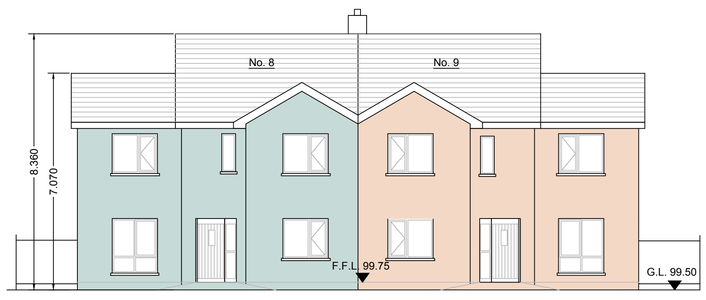

View F

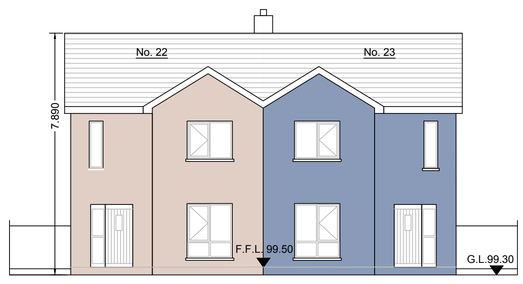

View G

Notes

1. The proposed painted finish colour scheme will consist of 7 various colours. The colours on this drawing are indicative only. A final decision will be determined at construction completion stage.

Detail A - Stepped boundary treatments. Refer to drawing 02/KY/P8/10/01 'Site Details' for Detail A.

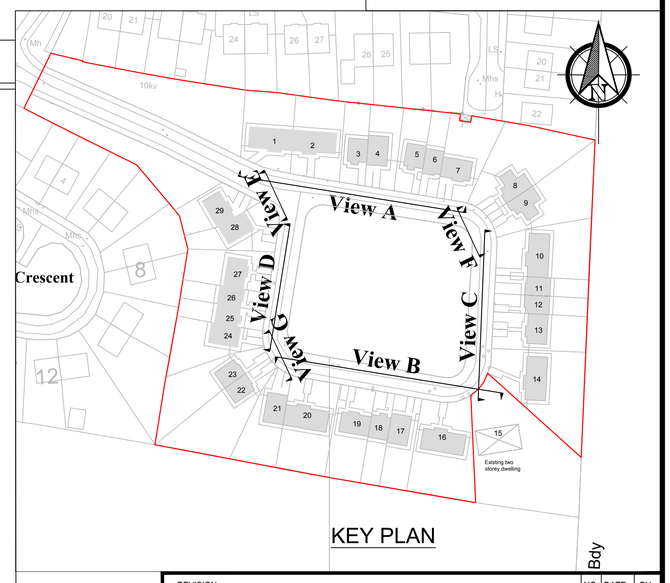

KEY PLAN

REVISION	NO.	DATE	BY

Comhairle Contae Thiobraid Árann
Tipperary County Council

HOUSING SECTION
CIVIC OFFICES, EMMET STREET, CLONMEL, CO. TIPPERARY

C. CURLEY
DIRECTOR OF HOUSING

L. RYAN
SENIOR EXECUTIVE ARCHITECT

DRAWING TITLE:
Proposed housing at Knockanrawley, Tipperary town, Co. Tipperary
Part 8 - Contiguous Elevations

DRAWN BY:	CHECKED BY:	SCALE	DWG No.
MO'C OCT 2017	LR OCT, 2017	1: 100 @ A1	02/KY/P8/06/01